




1 PLAN OF FUEL ROOM STAIR

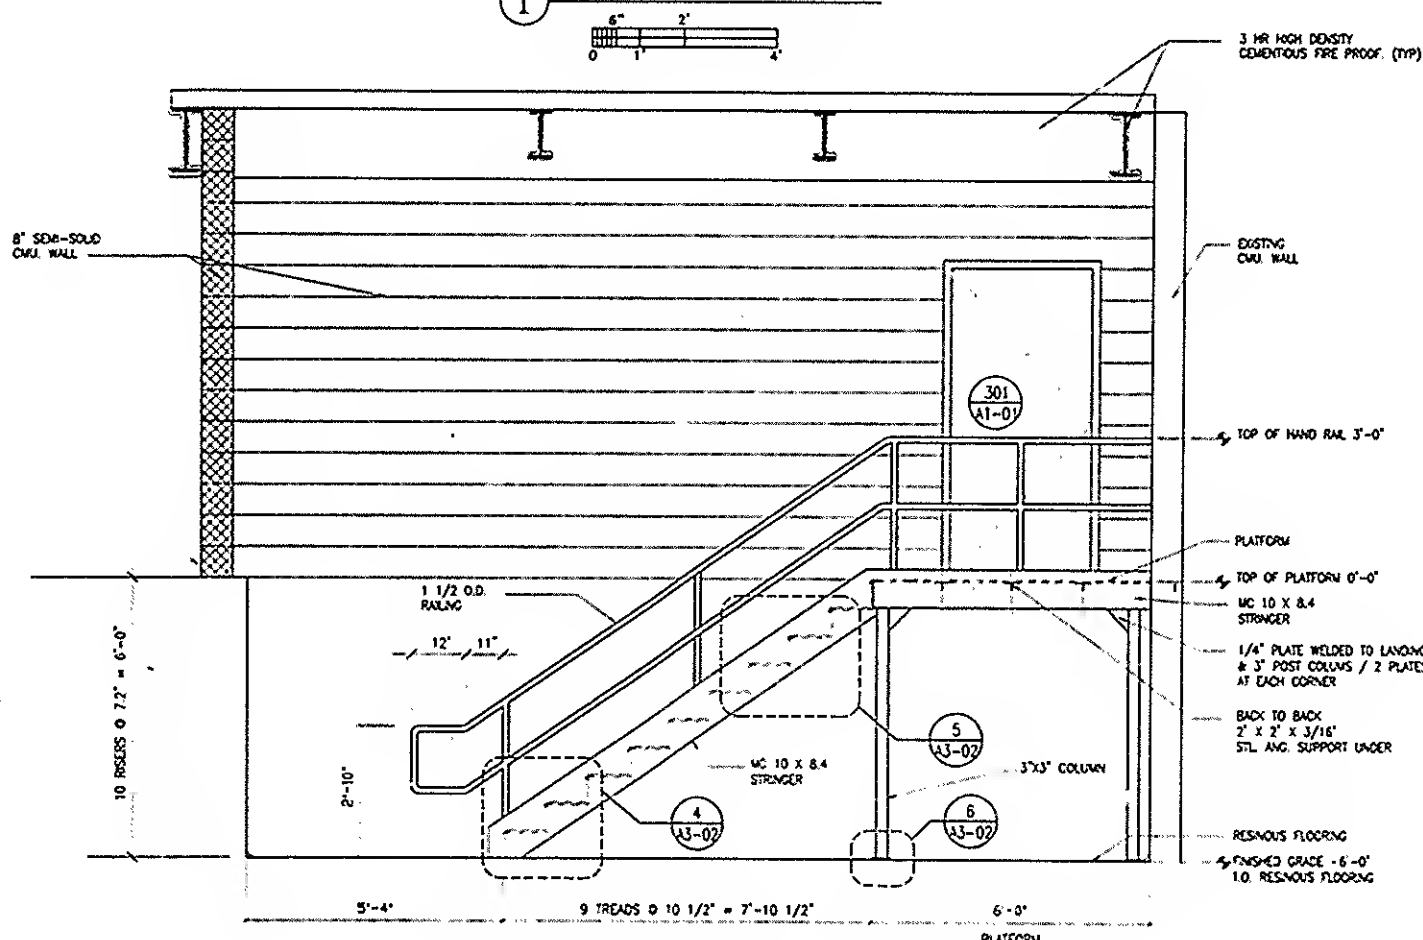


2 ELEVATION OF FUEL ROOM STAIR

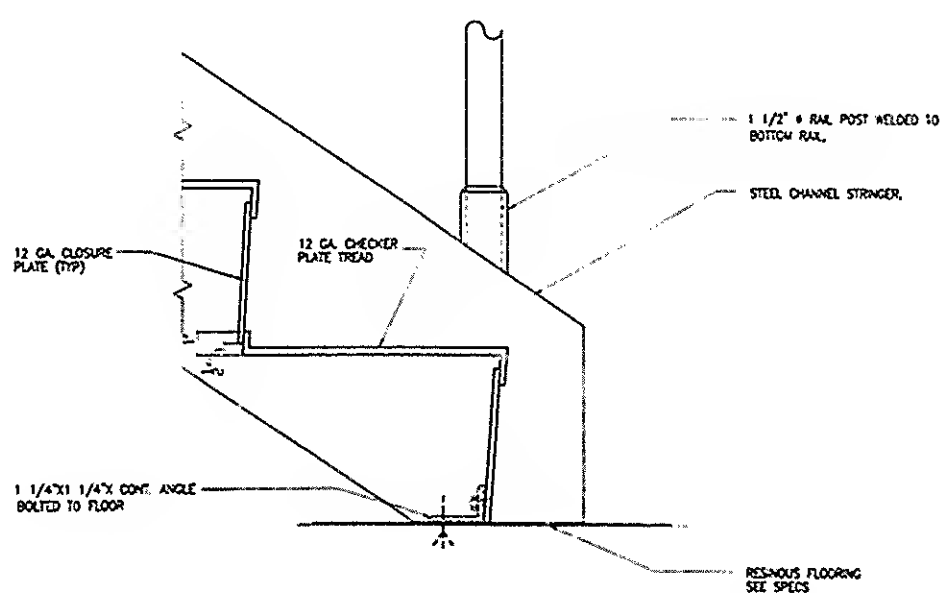

4 DETAIL @ BASE OF STAIR

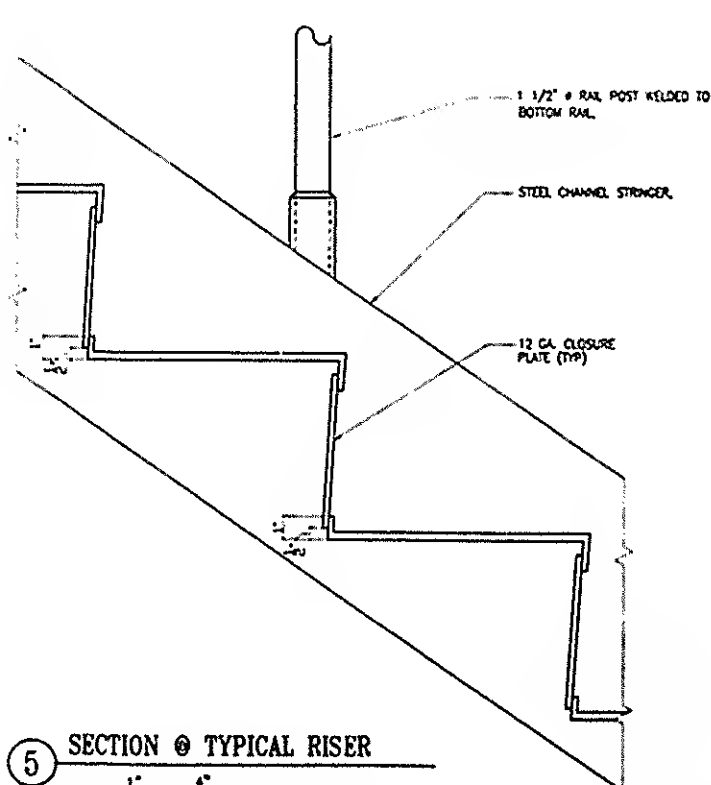

5 SECTION @ TYPICAL RISER

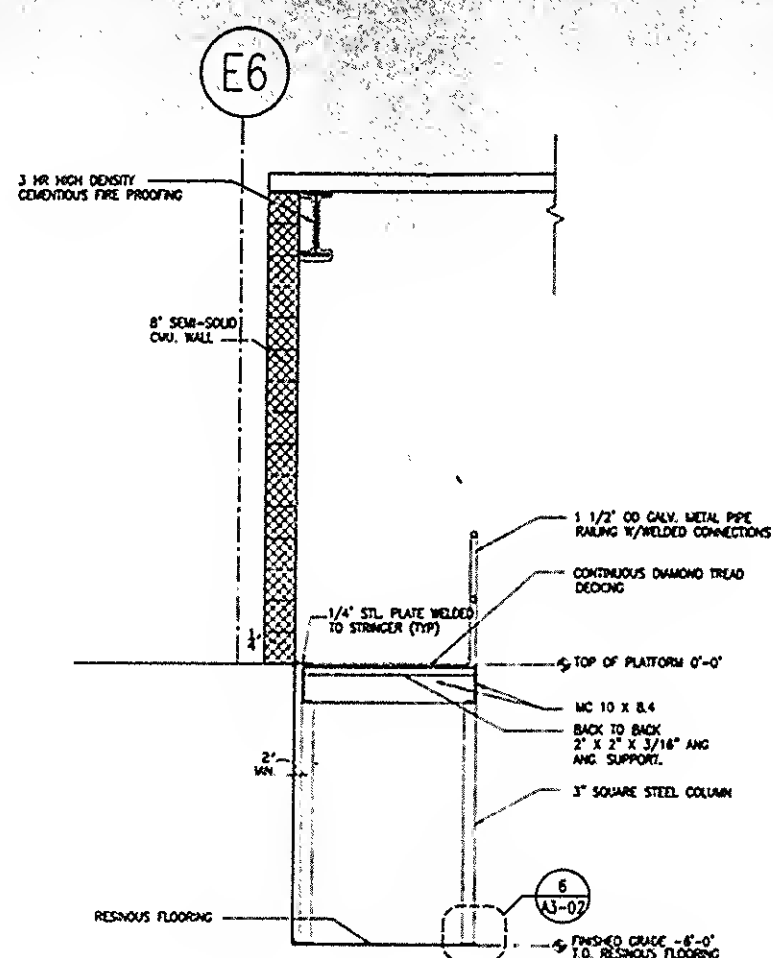


3 SECTION THROUGH STAIR PLATFORM

10 GAGE STEEL WIRE WOVEN INTO 1 1/2" DIAMOND MESH ON 1 1/4" x 5/8" COLD ROLLED "C" SECTIONS VERTICAL FRAMES AND 1" x 1/2" COLD ROLLED CHANNELS

LOCKING DEVICE - REFER TO MANUFACTURER'S DETAILS

7 WIRE MESH PARTITION

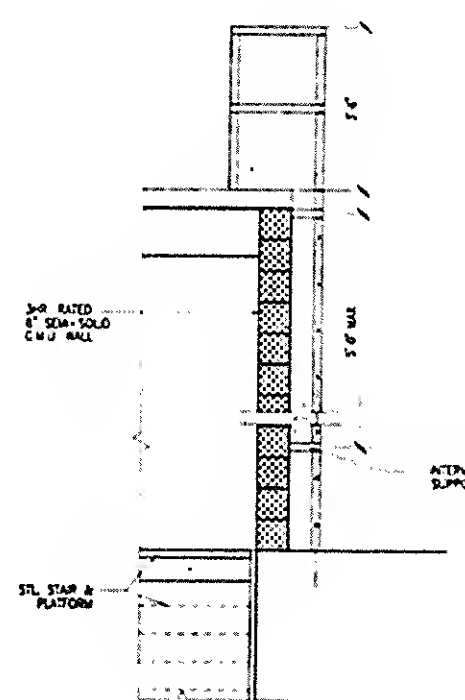

8 FIXED ALUM. WALL LADDER